WESTOWN METROPOLITAN DISTRICT

BEING IN A PART OF THE SOUTHEAST QUARTER OF SECTION 1, TOWNSHIP 3 SOUTH, RANGE 70 WEST OF THE SIXTH PRINCIPAL MERIDIAN,
CITY OF ARVADA, COUNTY OF JEFFERSON, STATE OF COLORADO

SHEET 1 OF 1

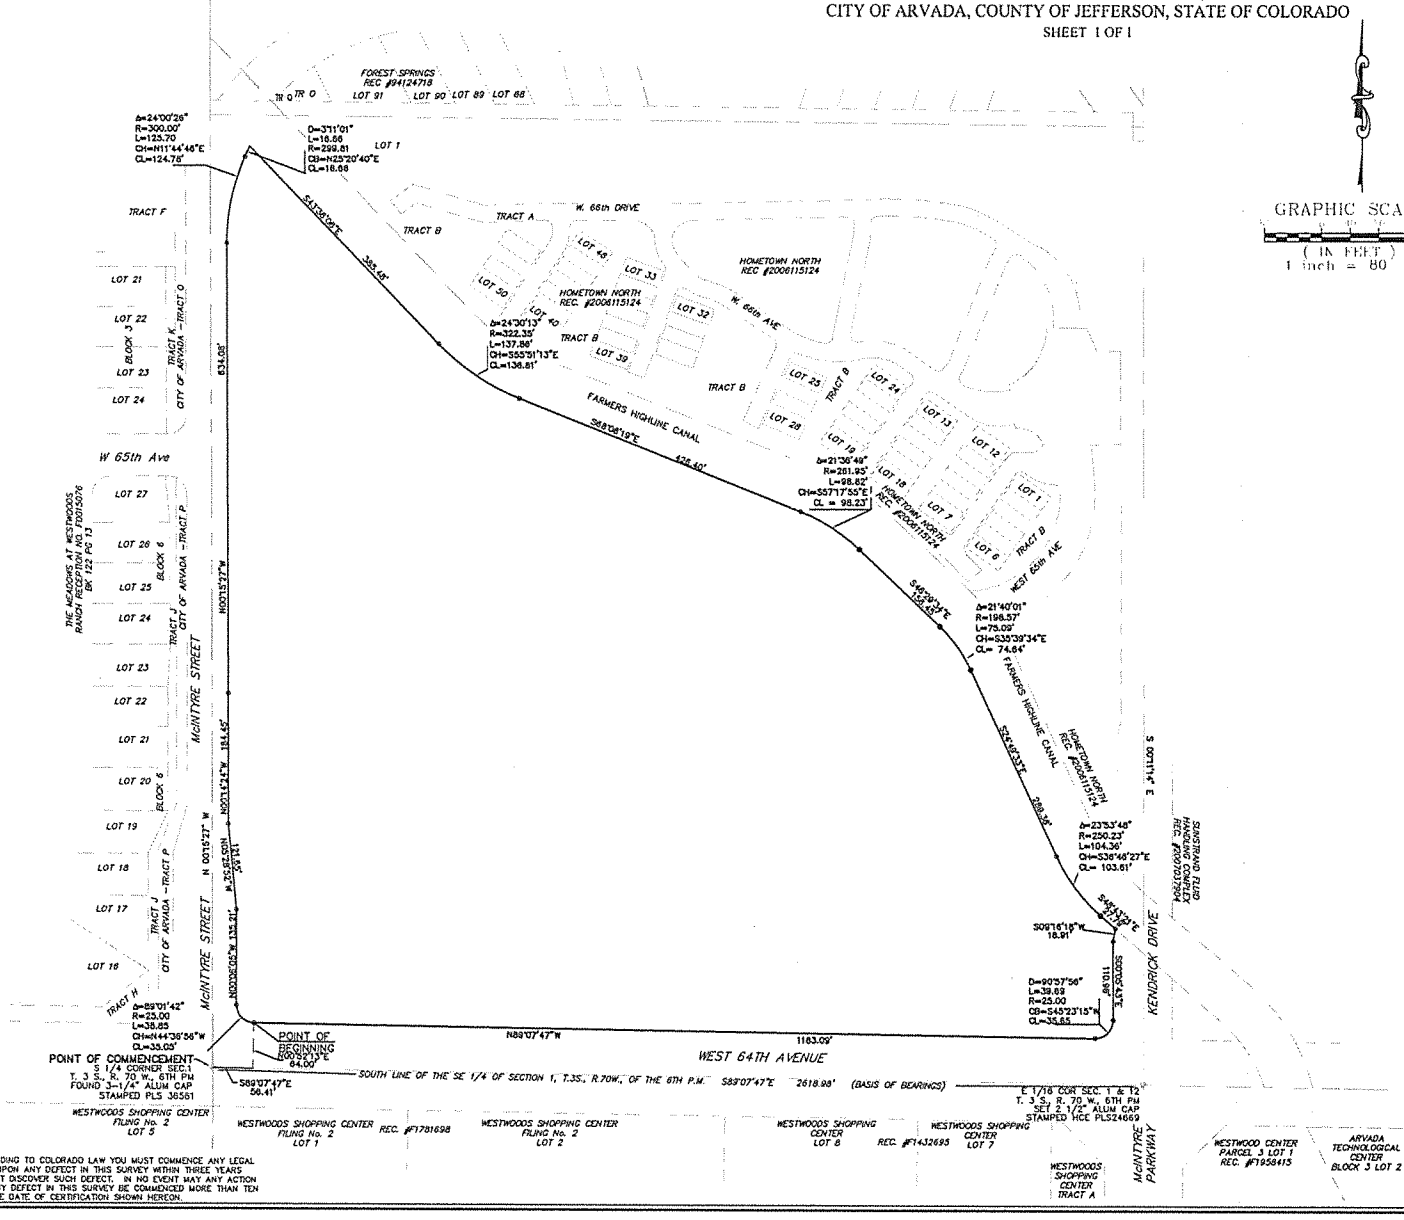

GRAPHIC SCALE
(IN FEET)
1 inch = 80 ft.

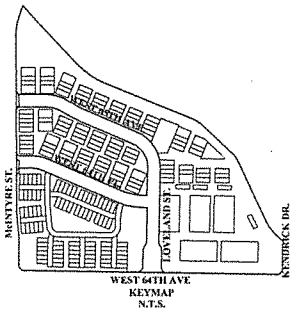

WEST 64TH AVE
KEYMAP
N.T.S.

NOTICE: ACCORDING TO COLORADO LAW YOU MUST COMMENCE ANY LEGAL ACTION BASED UPON ANY DEFECT IN THIS SURVEY WITHIN THREE YEARS AFTER YOU FIRST DISCOVER SUCH DEFECT. IN NO EVENT MAY ANY ACTION BASED UPON ANY DEFECT IN THIS SURVEY BE COMMENCED MORE THAN TEN YEARS FROM THE DATE OF CERTIFICATION SHOWN HEREON.

2N Civil, LLC
PO Box 630042
Littleton, CO 80163-0042
Phone 303-925-0544 Fax 303-925-0547
www.2NCivil.com

Sheet 1 of 1

4/14/17